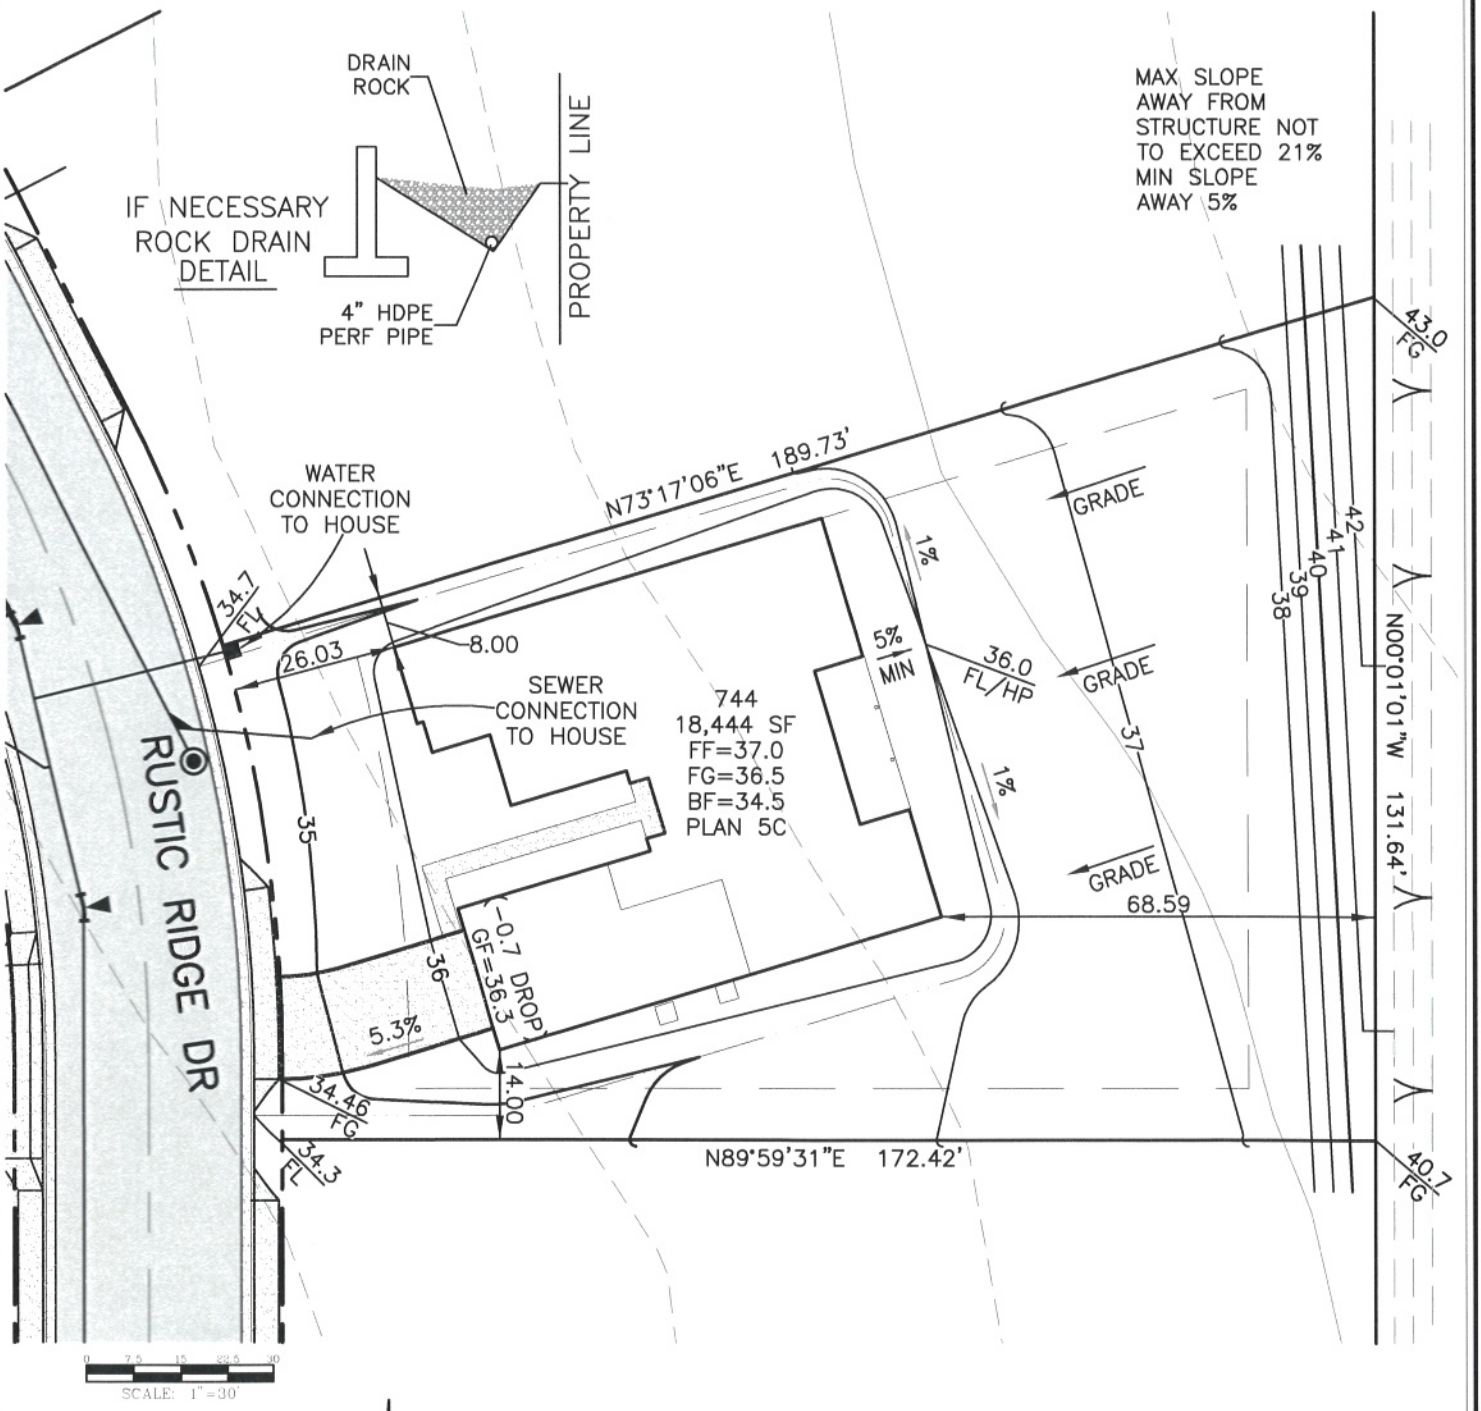

JACOB R. HILDEBRAND
Exp. 6/30/2021
CIVIL
No. 15733
PROFESSIONAL ENGINEER - STATE OF NEVADA

07/16/20

LOT NOTES:
LOT 744 IS COMPONENT OF FINAL TRACT MAP #5347
18,444 SQ FT LOT
FRONT SETBACK 20'
REAR SETBACK 20'
SIDE SETBACKS 8' & 8'
RYDER HOUSE PLAN 5C
MASTER PLAN #RSR3043A18

DONOVAN RANCH PHASE – 7 LOT 744

SCALE: 1"=30'
11632 Rustic Ridge Dr
APN: 534-733-02
COPYRIGHT: TEC CIVIL ENG

TEC CIVIL ENGINEERING CONSULTANTS
9437 Double Diamond Pkwy Reno, NV 89521
(775) 352-7800, Fax (775) 352-7929

SHEET 1
OF 1